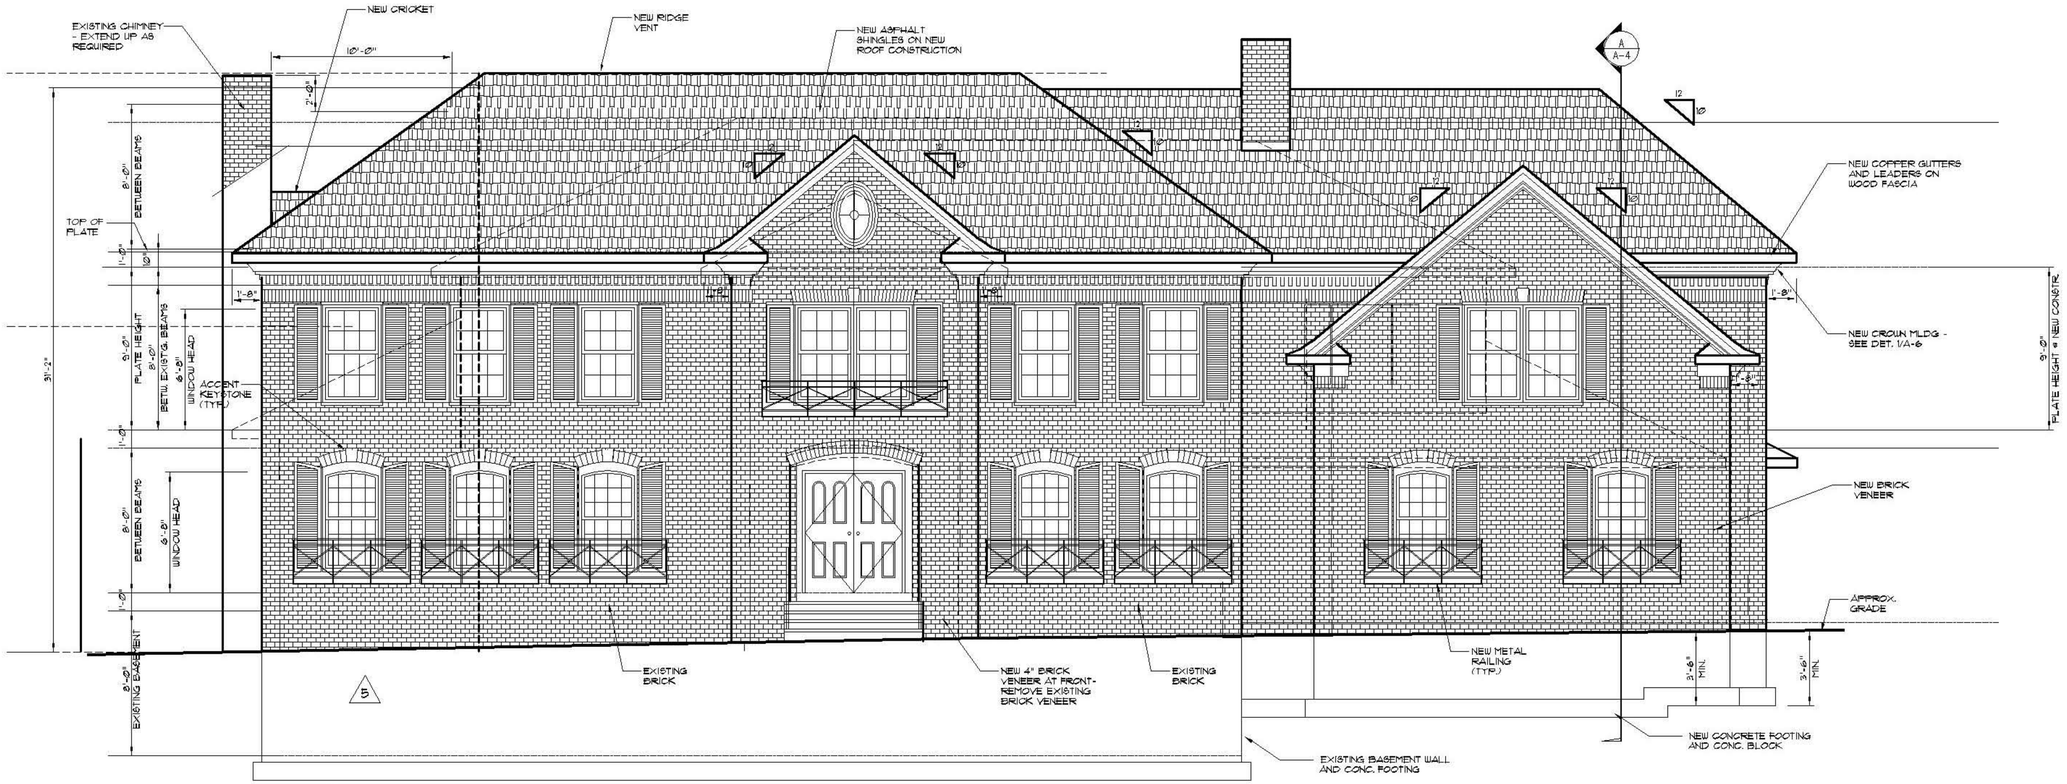

FRONT ELEVATION

SCALE : 1/4" = 1'-0"

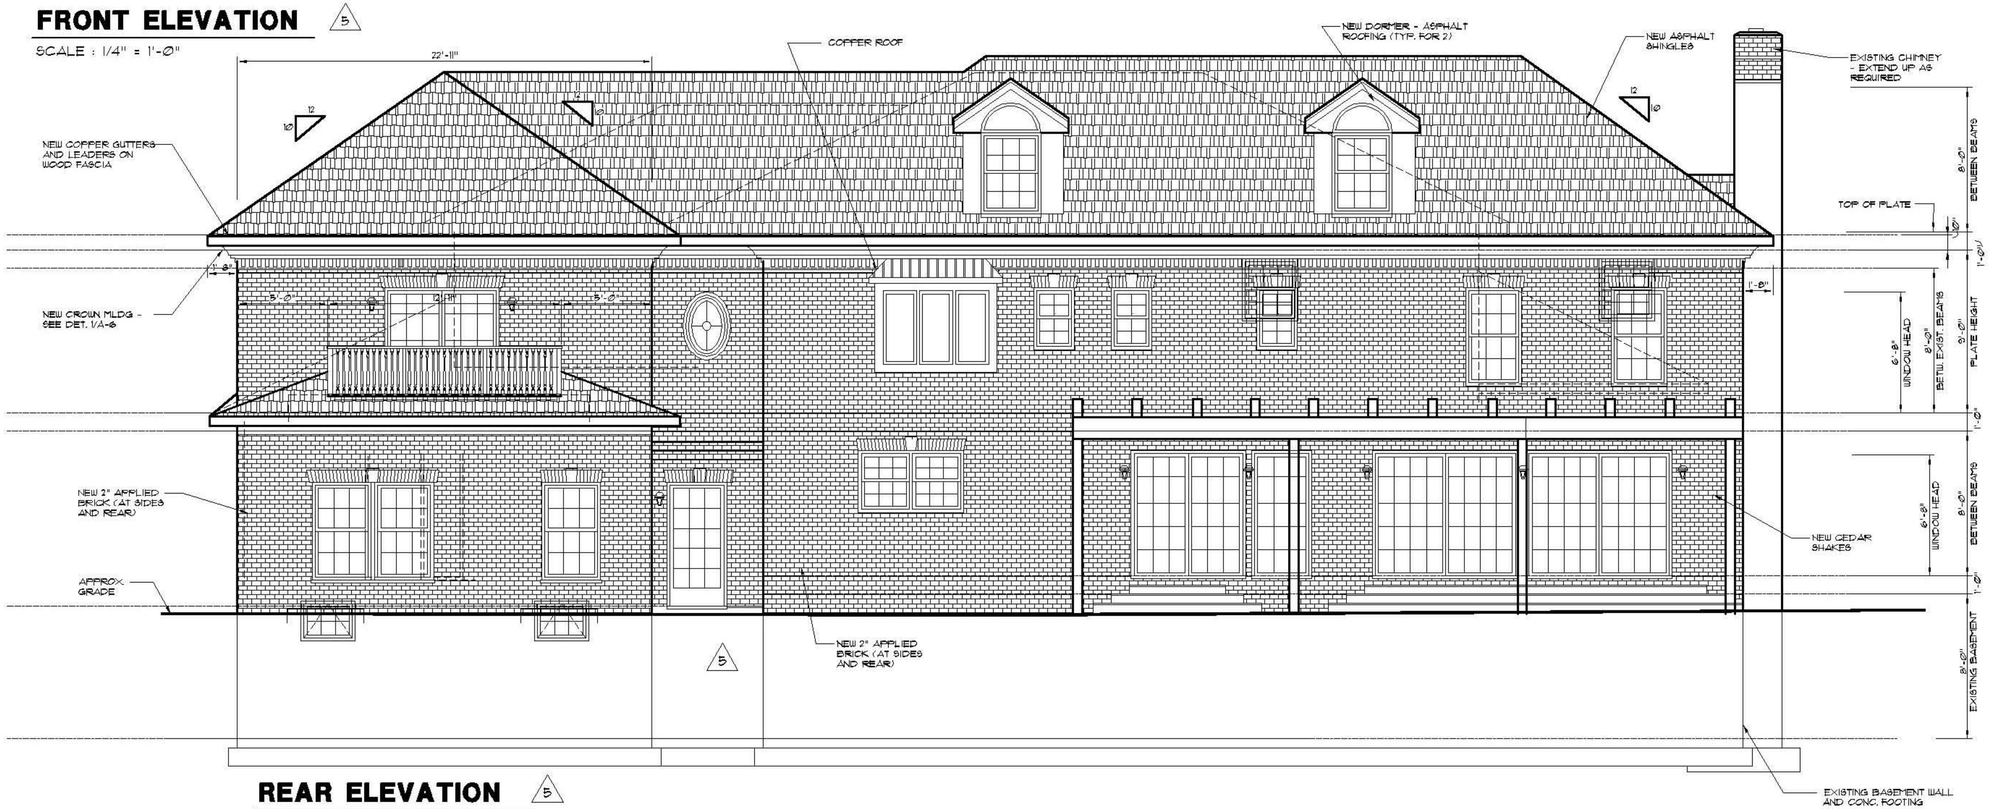

REAR ELEVATION

SCALE : 1/4" = 1'-0"

NO	DATE	REVISIONS
6	03/30/07	MISC. REVISIONS PER OWNER
5	02/02/07	MISC. REVISIONS PER OWNER
4	01/23/07	MISC. REVISIONS PER OWNER
3	12/18/06	MISC. REVISIONS PER OWNER
2	12/15/06	PROJECT BROKEN INTO PHASE 1 & 2

PROPOSED ALTERATIONS FOR :

DR. & MRS. SOUHEL & MARA NAJJAR

9 TROY LANE
SHORT HILLS, N.J. 07078

FRONT, REAR ELEVATIONS

JAMES S. KARAS, ARCHITECT

27 BRIAR HILLS CIRCLE
SPRINGFIELD, N.J. 07081
TEL 973 - 467 - 9340
FAX 973 - 467 - 9353

JAMES S. KARAS
N.J. C-09897

DATE	JOB NO
JUNE 20, 2006	05-0115
SCALE	DWN. BY
AS NOTED	J.K.

DWG. NO **A-3**

CHECKED J.K.