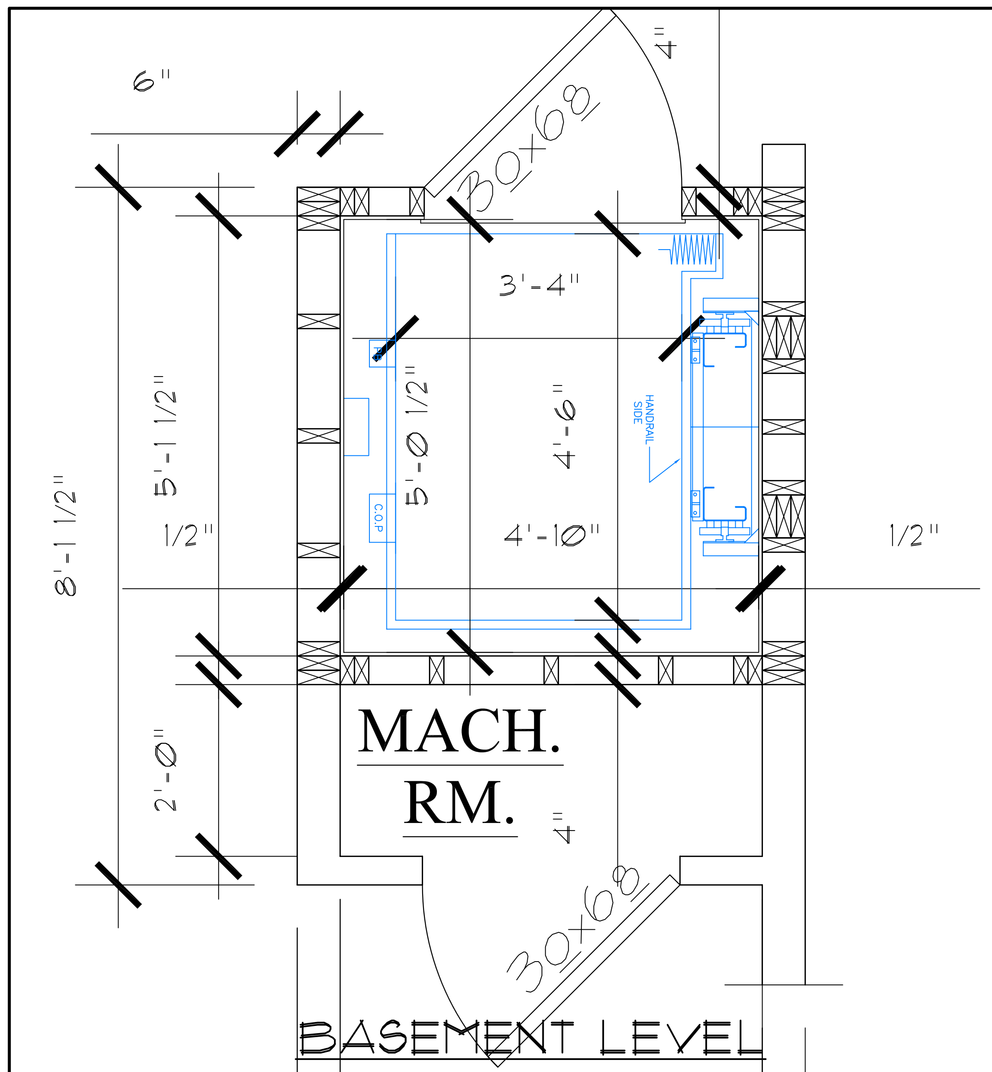

BASEMENT LEVEL

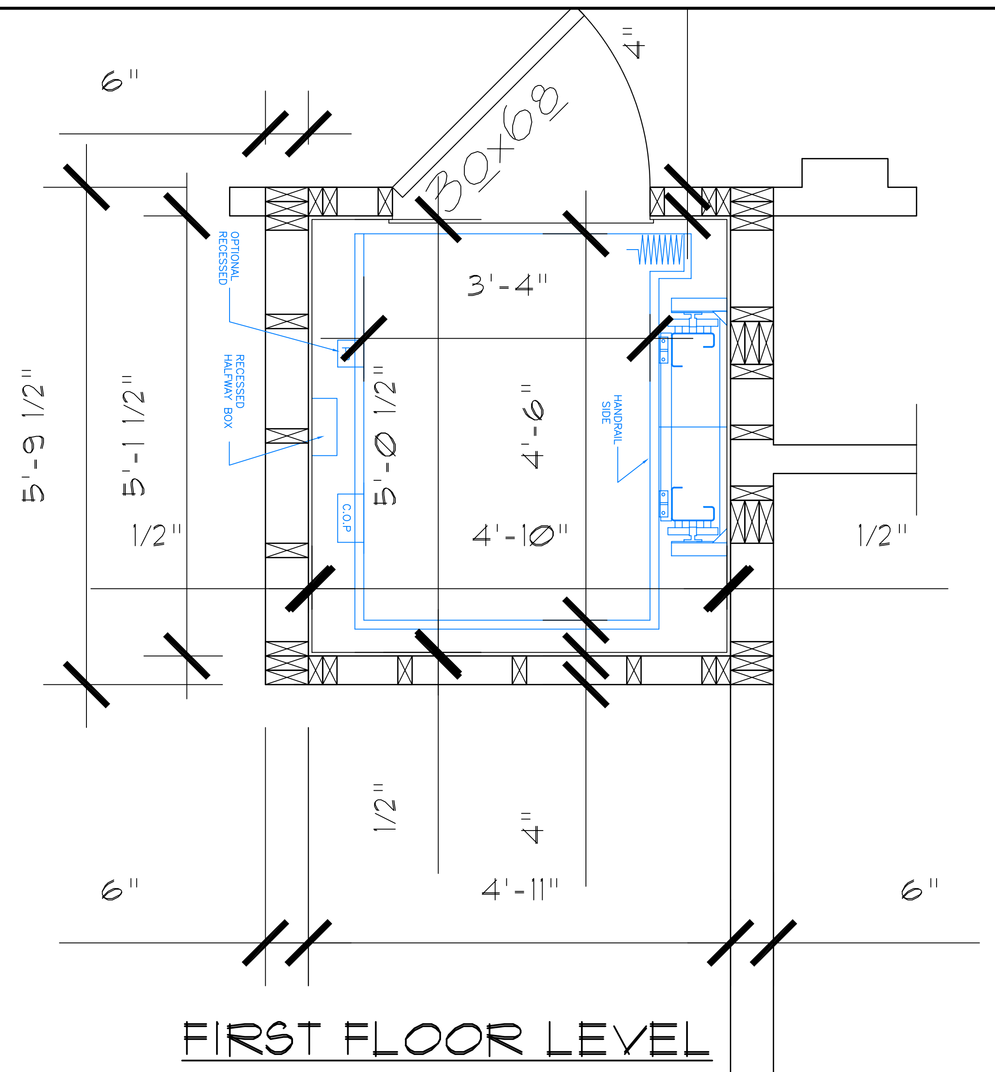

FIRST FLOOR LEVEL

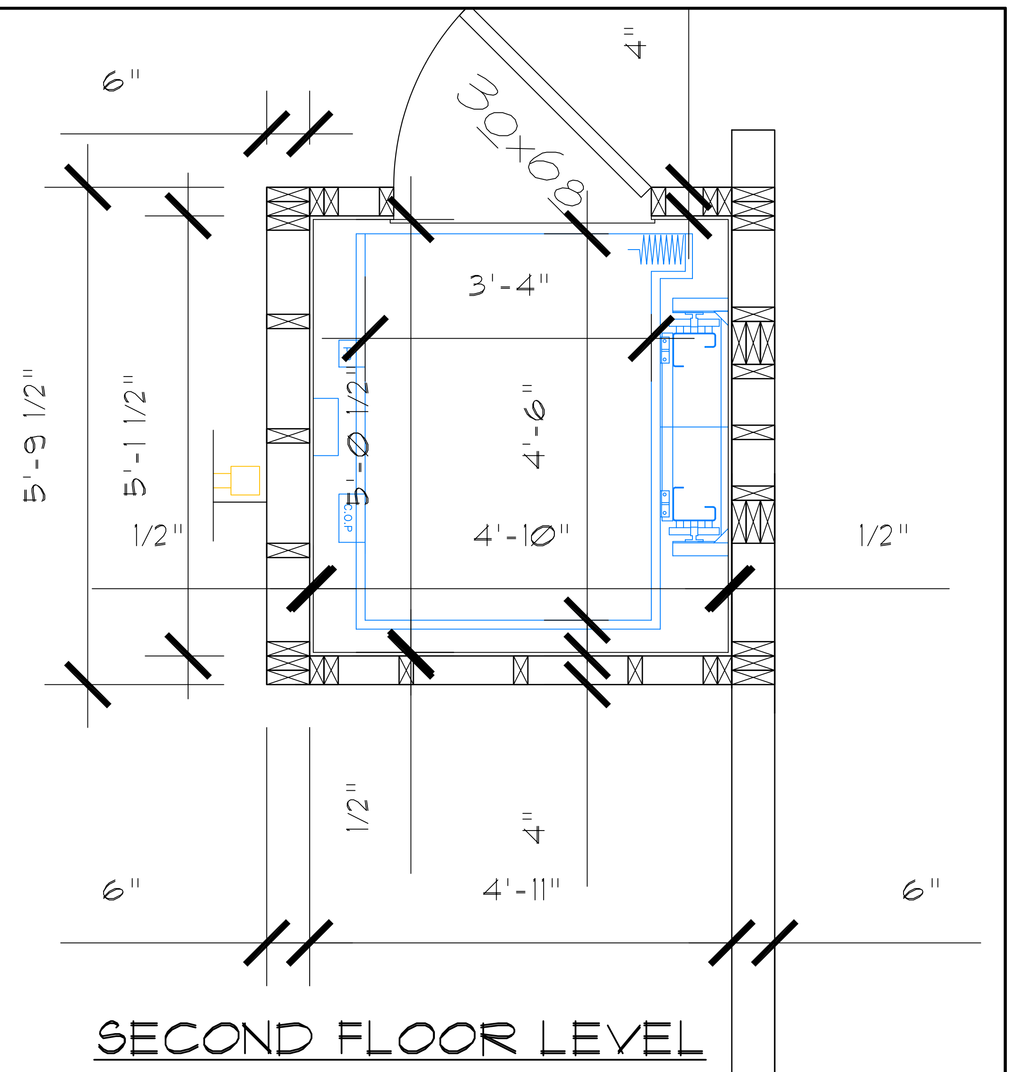

SECOND FLOOR LEVEL

ELEVATOR SHAFT & CAB PLANS

0 1 FT 2 FT 3 FT 4 FT

SCALE IN FEET

ELEVATOR

"DESTINY"

ROPED HYDRAULIC

4'-6"x 3'-4"

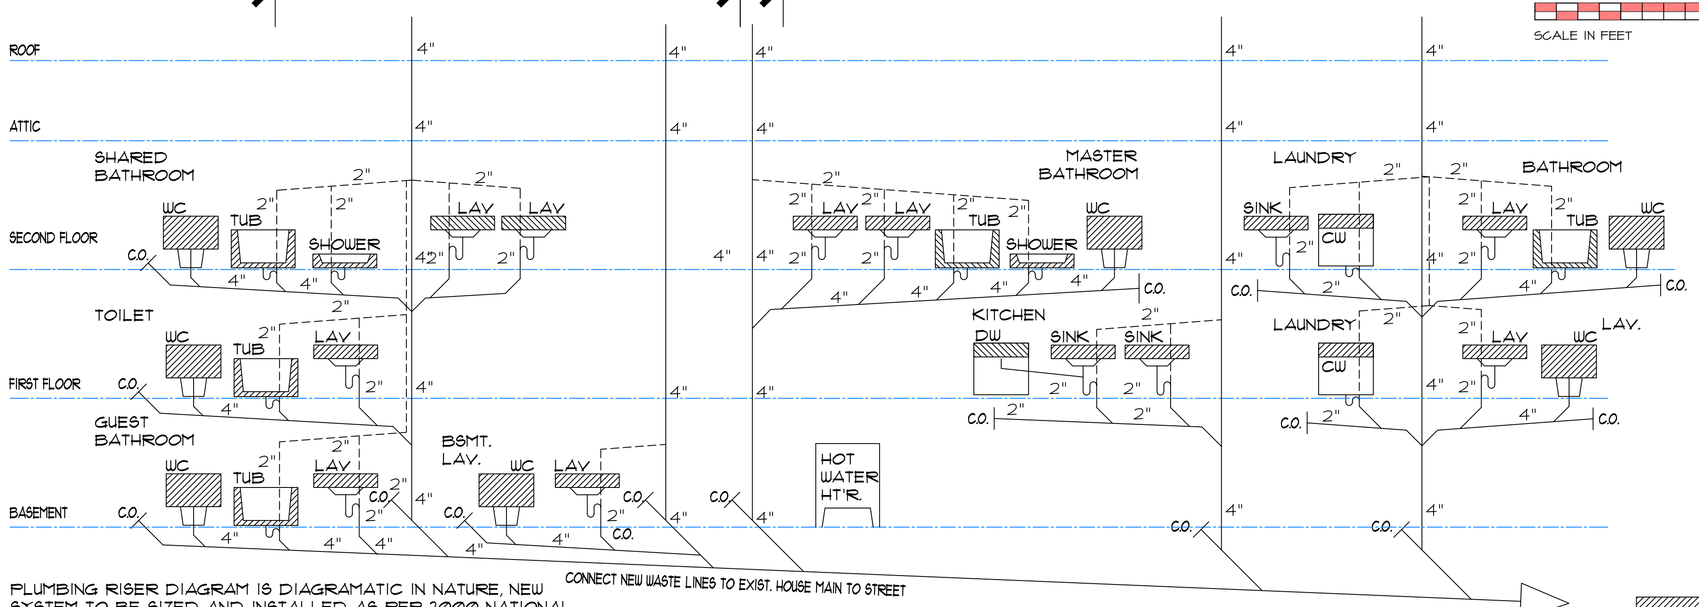

PLUMBING RISER DIAGRAM IS DIAGRAMATIC IN NATURE, NEW SYSTEM TO BE SIZED AND INSTALLED AS PER 2000 NATIONAL STANDARD PLUMBING CODE‡ LATEST EDITION. INSTALL ALL RISERS, DROPS, OFFSETS, CLEAN OUTS (C.O.'S), ETC., NECESSARY FOR A COMPLETE INSTALLATION. PLUMBER TO FURNISH ANY SCHEMATICS, DETAILS AND/OR AS-BUILTS AS REQUIRED BY PLUMBING OFFICIAL.

PLUMBING RISER DIAGRAM

NOT TO SCALE

SPECIAL PLUMBING NOTES:

SPECIAL NOTE: IN ORDER TO PREVENT FREEZING OF PLUMBING LINES AND PLUMBING FIXTURES, SPECIAL CARE IS TO BE TAKEN WHEN INSTALLING PLUMBING LINES. INSULATE, HEAT, AND VENTILATE ALL AREAS WHERE BATHS, TOILETS OR OTHER SPACES CONTAINING PLUMBING LINES ARE INSTALLED "ADJACENT TO" OR "OVER" UNHEATED SPACES, SEE DETAILS.

1. ALL INSULATION IS TO BE INSTALLED SO THAT THE BUILDING INSULATION PROTECTS THE PLUMBING LINES AND POSSIBLE DRAFTS HAVE BEEN SEALED OFF.

2. ALL PLUMBING LINES ARE TO BE INSTALLED "IN AN OPEN HEATED SPACE" ON THE WARM SIDE OF THE INSULATION.

3. THE OPEN SPACE CONTAINING PLUMBING LINES IS TO BE HEATED AND VENTILATED WITH WARM AIR.

4. ALL PLUMBING LINES THAT PASS OVER OR ADJACENT TO UNHEATED SPACES ARE TO BE INSULATED. SEE DETAILS.

FIXTURE KEY PLAN

NEW PLUMB. FIXT.

2	CLIENT UPDATES	6-30-08
No: 1	Revision: NO CHG. THIS SHEET	Date: 3-24-08

NOTE: NO CHANGES ARE TO BE MADE TO THE BUILDING WHICH DEVIATE FROM THESE GENERAL CONDITIONS, TECHNICAL NOTES, AND CONSTRUCTION DRAWINGS WITHOUT PRIOR APPROVAL BY THE ARCHITECT. IF THE CONTRACTORS OR OWNERS PROCEED WITH CHANGES WITHOUT PRIOR APPROVAL BY THE ARCHITECT THEY WILL DO SO AT THEIR OWN RISK, AND SUCH CHANGES MAY REQUIRE REMOVAL.

PROPOSED RESIDENCE FOR:

MR. & MRS. FARINA

54 FALMOUTH STREET
TOWNSHIP OF MILLBURN
ESSEX COUNTY, NJ

BLOCK 3201 LOT 22

scialla and associates architects incorporated

mendham office
16 woodland rd., p.o. box 412
brookside, n.j. 07926
robert j. scialla, architect
n.j. lic. 5726 - n.y. lic. 10917
973-543-9669
fax 973-543-1621
division of rubinstein and scialla architects, inc.

Date: 9-11-07	Dwg. No. A8
Scale: AS SHOWN	of 8
Drawn By: JRK	