


## 2 TYPICAL WALL SECTION

SCALE: 3/4"=1'-0"

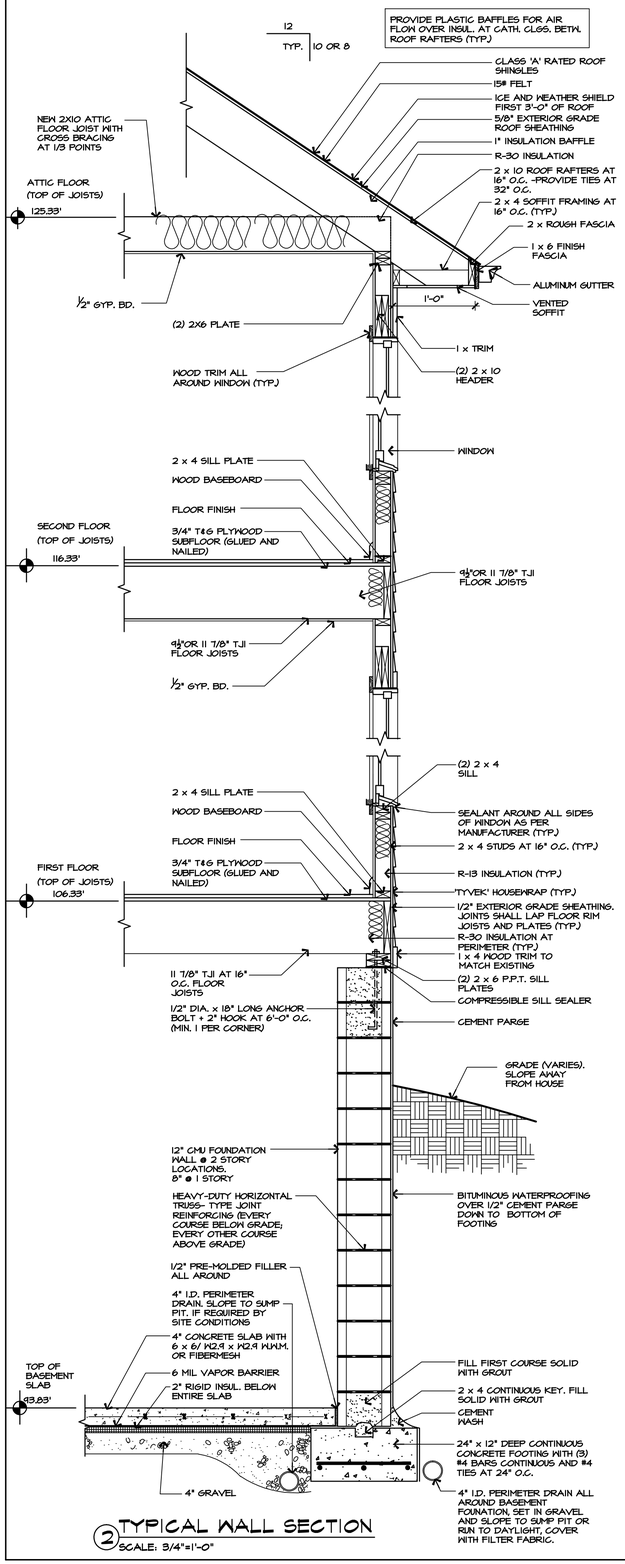


## FIRST FLOOR PLAN

SCALE : 1/4" = 1'-0"

1 7-1-10 MODIFIED PATIO EXTENT

HEINTZ & FIORE • LLC
ARCHITECTS • AIA
87 woodland road
short hills • new jersey • 07078
973•467•1240 fax 973•376•0963

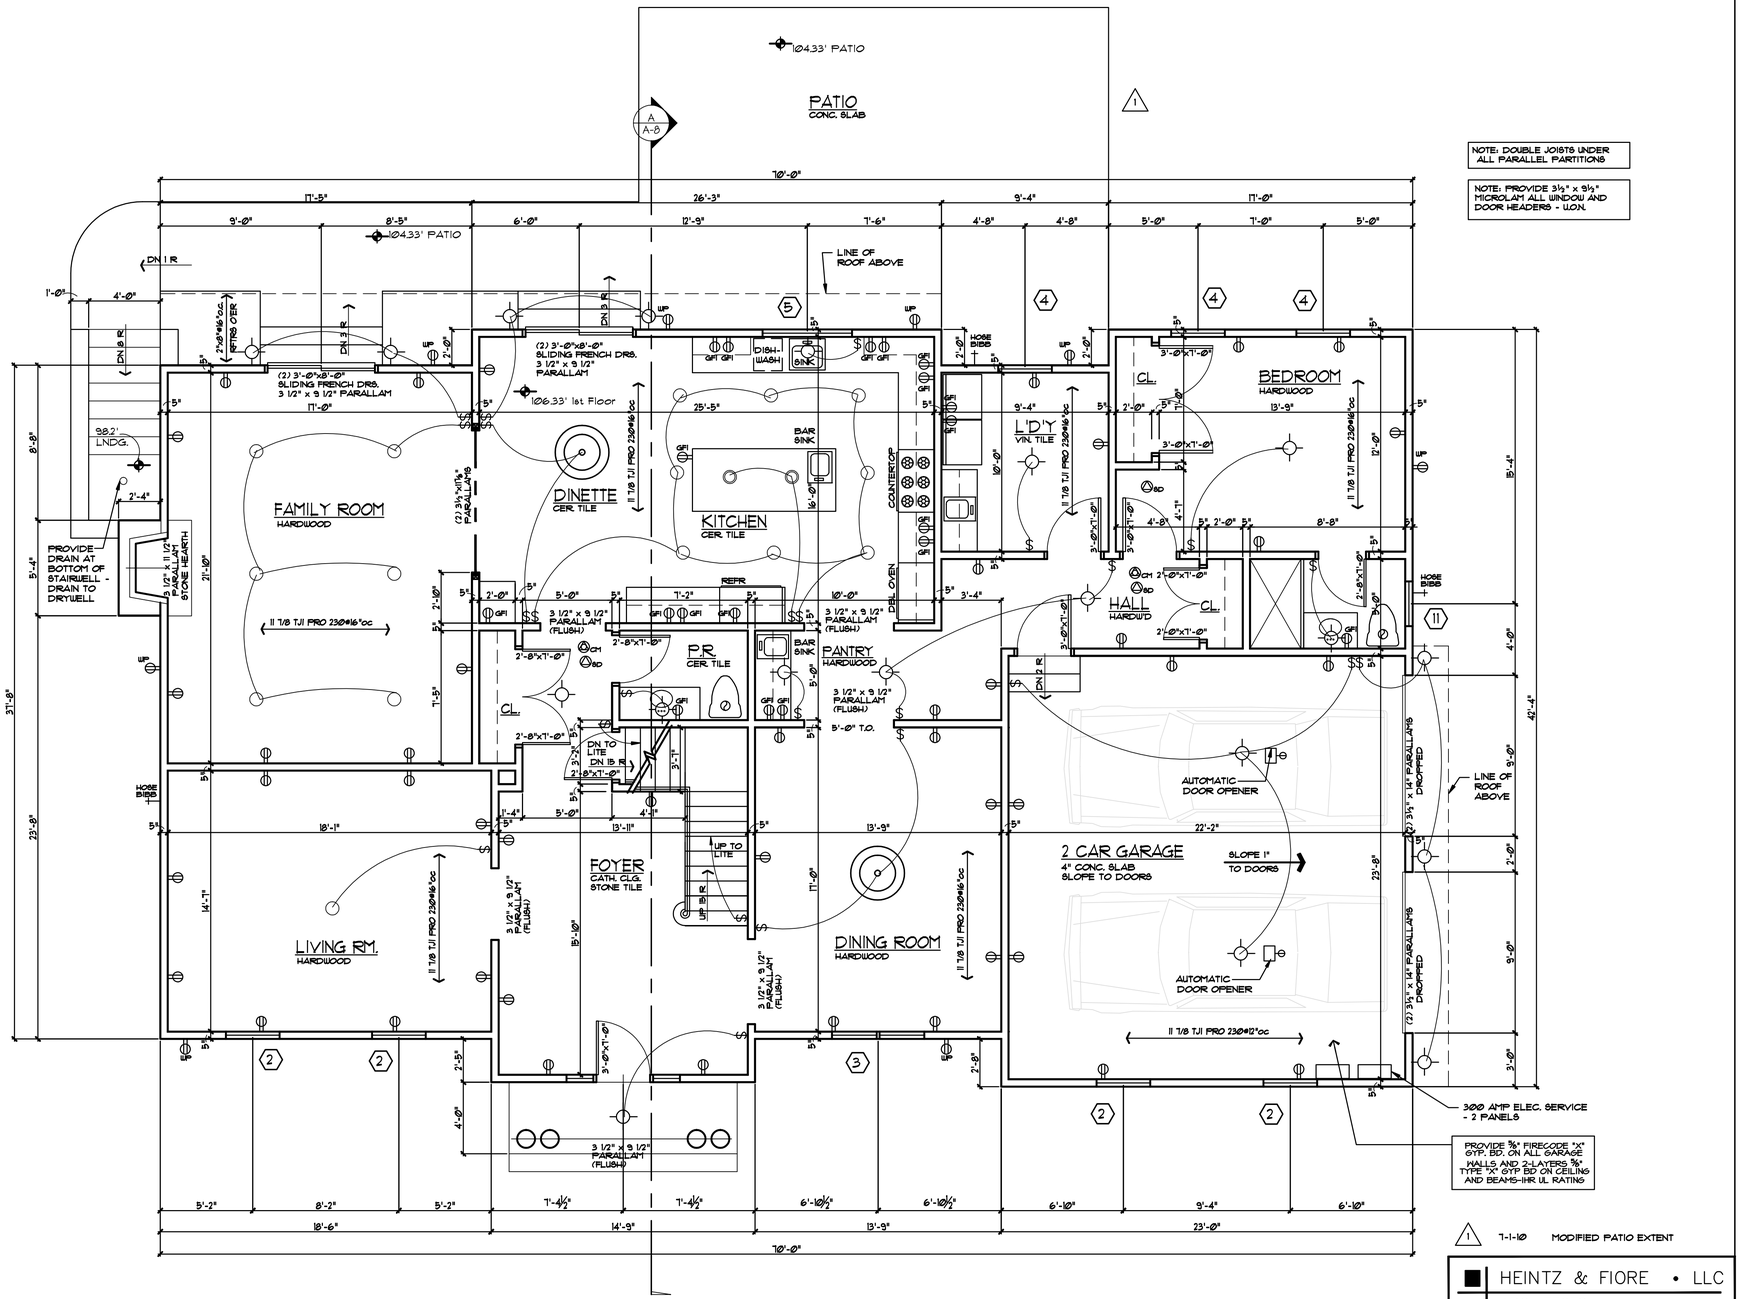SINGLE FAMILY RESIDENCE
29 DORSET LANE
MILLBURN, NJ

drawing title :
FIRST FLOOR PLAN
PLUMBING RISER DIAGRAM

ROBERT B. HEINTZ • AIA
architect : NJ – G 4352
planner : NJ – LI 01553
DONALD R. FIORE • AIA
architect : NJ – AI 10410

job no. : 21024
date : 6-22-10
scale : AS NOTED
drawn by : JSK
drawing : A-2