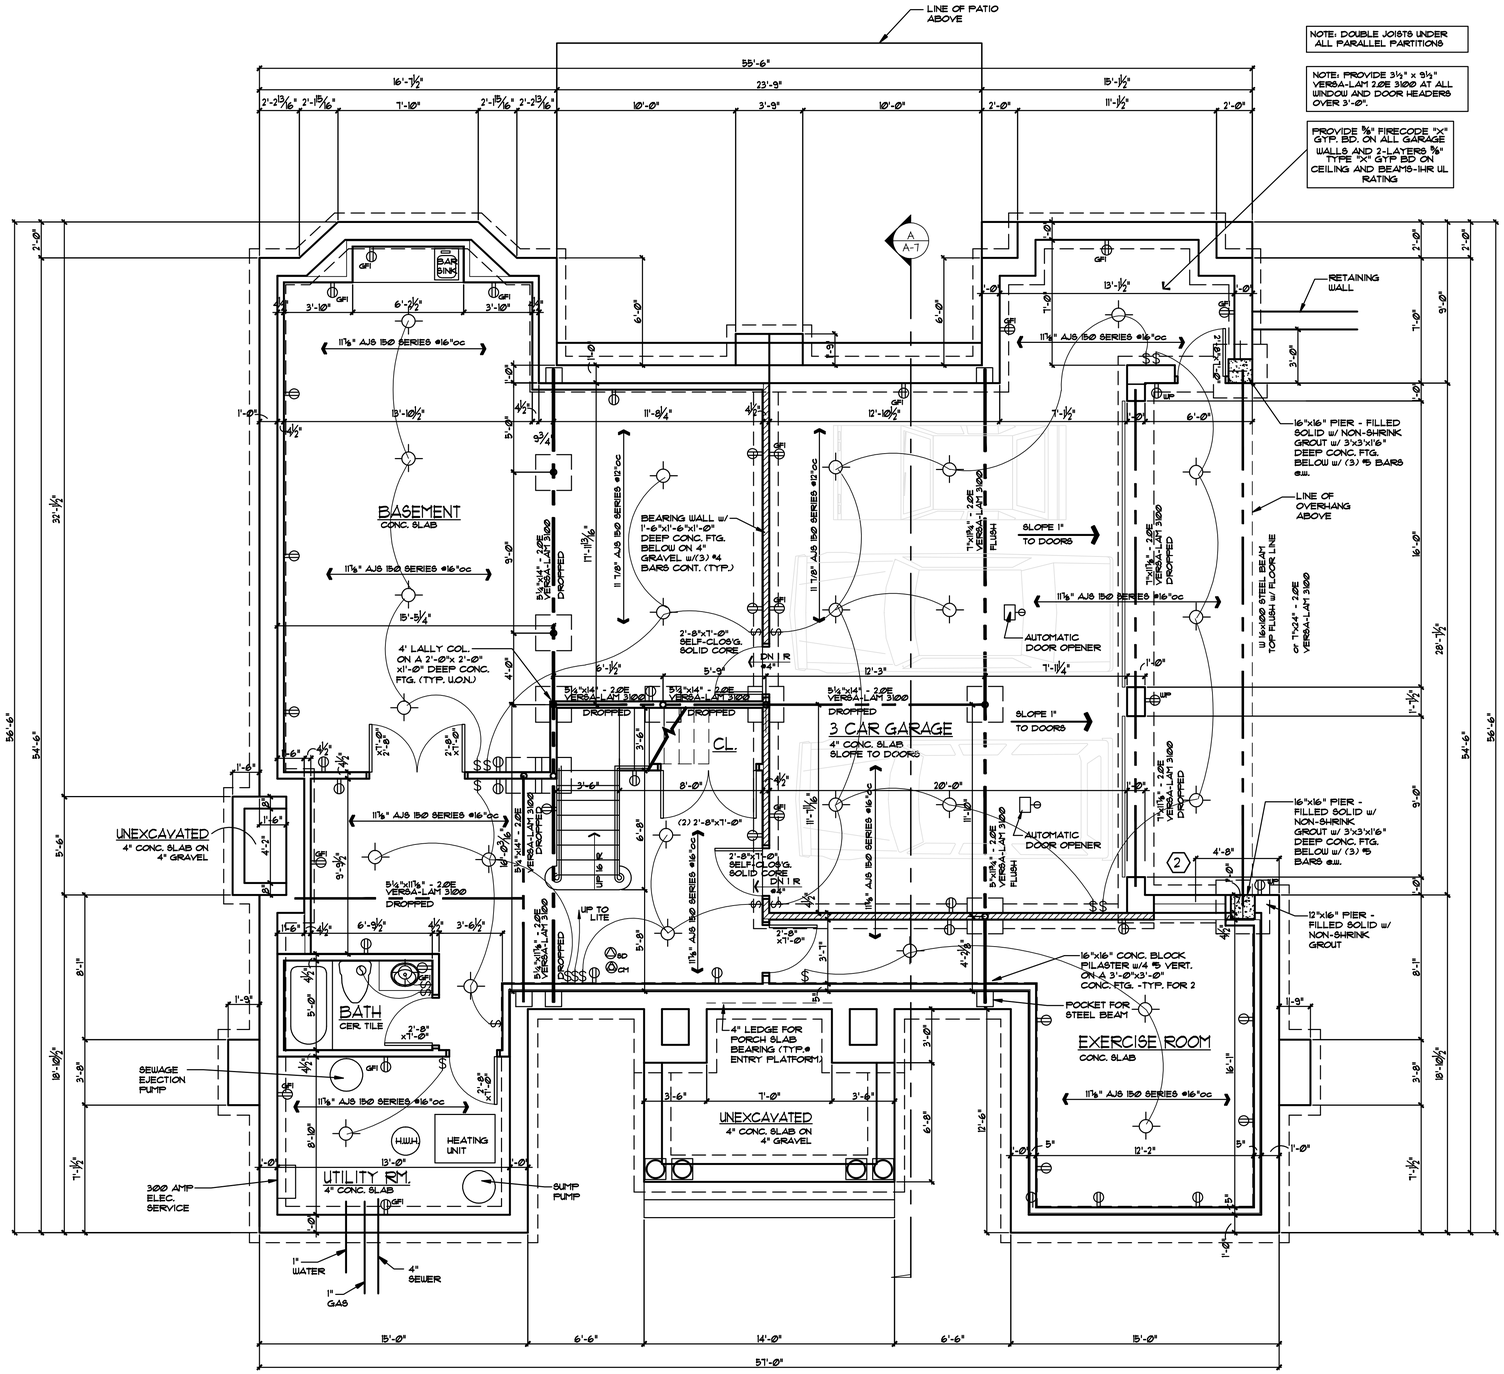

BASEMENT PLAN

SCALE : 1/4" = 1'-0"

LEGEND

MARK	DESCRIPTION
	WALL CONSTRUCTION
	DUPLEX OUTLET
GFI	DUPLEX OUTLET - GROUND FAULT INTERRUPTOR
WP	DUPLEX OUTLET - WEATHERPROOF
$	SWITCH
	SURFACE MTD. LIGHT FIXTURE
	RECESSED LIGHT FIXTURE
SD	SMOKE DETECTOR - HARDWIRED TO ELEC. SYST.
CM	CARBON MONOXIDE DETECTOR - HARDWIRED TO ELEC. SYST.
	EXHAUST FAN - DUCT TO EXTERIOR
	CHANDELIER
31.83'	ELEVATION INDICATOR
25	WINDOW INDICATOR - SEE WINDOW SCHEDULE

1 1-24-13 MISCELLANEOUS REVISIONS

HEINTZ & FIORE • LLC
ARCHITECTS • AIA
87 woodland road
short hills • new jersey • 07078
973•467•1240 fax 973•376•0963

BRONSHTEYN RESIDENCE
20 ALAN DRIVE
SHORT HILLS, NJ 07078

drawing title :
BASEMENT PLAN
.

ROBERT B. HEINTZ • AIA
architect : NJ – C 4352
planner : NJ – LI 01553
DONALD R. FIORE • AIA
architect : NJ – AI 10410

job no. : 21244
date : 01-23-13
scale : AS NOTED
drawn by : JSK
drawing : A-1