WINDOW SCHEDULE ⚠1

	MANUFACTURER/ CATALOG NO.	ROUGH OPENING	REMARKS
1	ANDERSEN WINDOWS 200 SERIES DOUBLEHUNG 244DH3060-2 EGRESS	6'-Ø"w. x 6'-Ø"h.	
2	ANDERSEN WINDOWS 200 SERIES DOUBLEHUNG 244DH3060 EGRESS	3'-Ø"w. x 6'-Ø"h.	
3	ANDERSEN WINDOWS 200 SERIES DOUBLEHUNG 244DH2856-2 EGRESS	5'-4"w. x 5'-6"h.	
4	ANDERSEN WINDOWS 400 SERIES CASEMENT C24	4'-Ø½"w. x 4'-Ø½"h.	
5	ANDERSEN WINDOWS 200 SERIES DOUBLEHUNG 244DH2856-2 EGRESS	5'-4"w. x 5'-6"h.	
6	ANDERSEN PATIO DOORS 200 SERIES GLIDING NLGD5080	5'-Ø"w. x 8'-Ø"h.	
7	ANDERSEN WINDOWS 200 SERIES DOUBLEHUNG 244DH2856 EGRESS	2'-8"w. x 5'-6"h.	
8	ANDERSEN WINDOWS 200 SERIES - DOUBLEHUNG 244DH3050 - 2 EGRESS	6'-Ø"w. x 5'-Ø"h.	
9	ANDERSEN WINDOWS 400 SERIES ARCH AFC 25	4'-Ø½"w. x 5'-6 5/16"h.	
10	OMIT		
11	ANDERSEN WINDOWS 400 SERIES - DOUBLEHUNG 244DH2849-2	5'-4"w. x 4-9"h.	
12	ANDERSEN WINDOWS 200 SERIES - DOUBLEHUNG 244DH2849	2'-8"w. x 4-9"h.	
13	ANDERSEN WINDOWS 200 SERIES - DOUBLEHUNG 244DH3049 EGRESS	3'-Ø"w. x 4-9"h.	
14	ANDERSEN WINDOWS 200 SERIES - DOUBLEHUNG 244DH3049 EGRESS	3'-Ø"w. x 4-9"h.	
15	ANDERSEN WINDOWS 200 SERIES - DOUBLEHUNG 244DH3049 EGRESS	3'-Ø"w. x 4-9"h.	
16	ANDERSEN WINDOWS 200 SERIES - DOUBLEHUNG 244DH3049 EGRESS	3'-Ø"w. x 4-9"h.	
17	ANDERSEN WINDOWS 200 SERIES - DOUBLEHUNG 244DH2849	2'-8"w. x 4-9"h.	
18	ANDERSEN WINDOWS 200 SERIES - DOUBLEHUNG 244DH2849	2'-8"w. x 4-9"h.	
19	ANDERSEN WINDOWS 200 SERIES - DOUBLEHUNG 244DH3049-2 EGRESS	6'-Ø"w. x 4'-9"h.	
20	ANDERSEN WINDOWS 200 SERIES - DOUBLEHUNG 244DH2849	2'-8"w. x 4-9"h.	
21	ANDERSEN WINDOWS 400 SERIES AWNING AN31	3'-Ø½" x 1'-9"h.	
22	ANDERSEN WINDOWS 200 SERIES DOUBLEHUNG 244DH3049 EGRESS	3'-Ø" x 4'-9"h.	BILCO SCAPEWEL

NOTE: PROVIDE TEMPERED GLAZING AT ALL BATHROOM WINDOWS, INCLUDING OVER TUBS AND ALL BATHROOM FIXTURES.

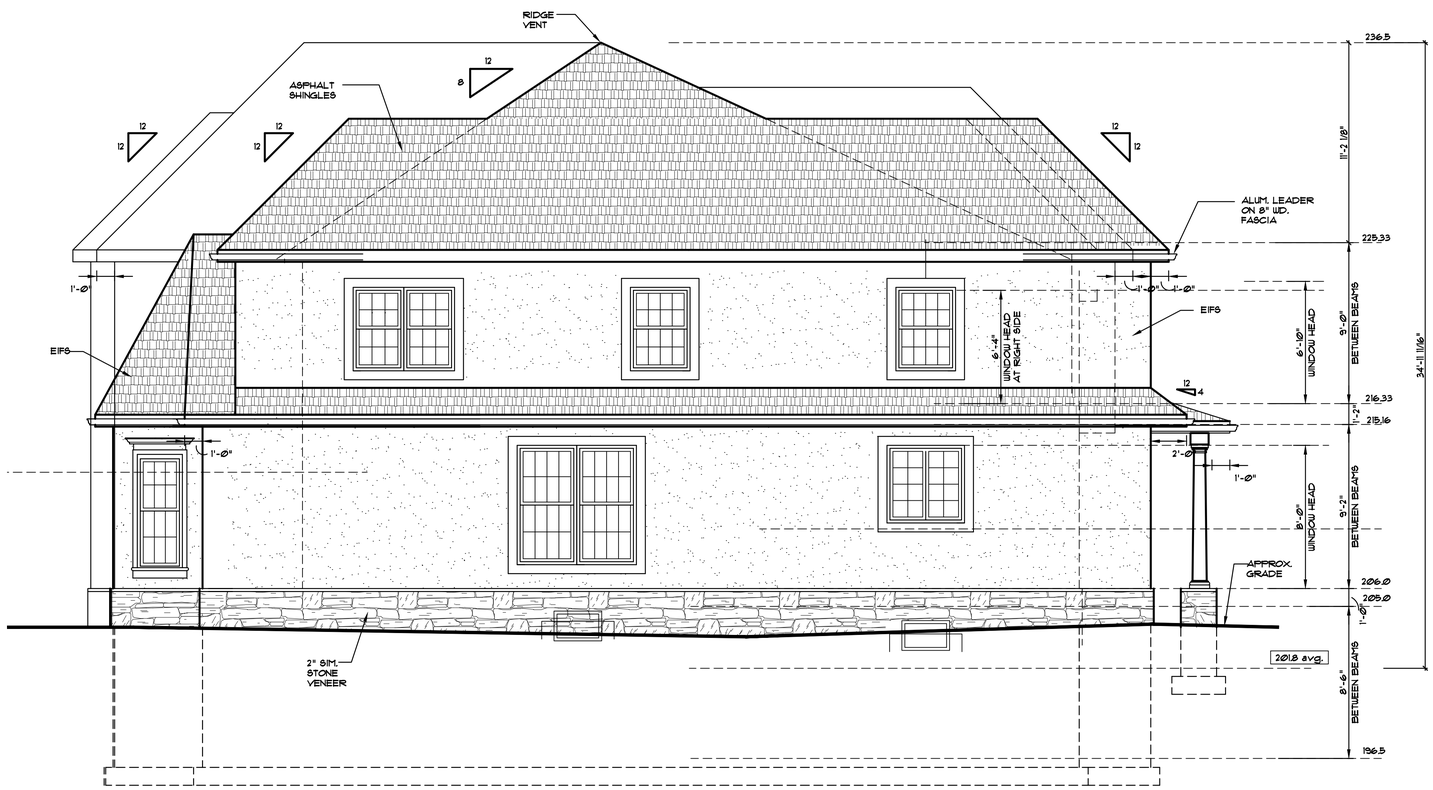

RIGHT SIDE ELEVATION ⚠1

SCALE : 1/4" = 1'-Ø"

⚠1 8-19-13 MISCELLANEOUS REVISIONS

NO	DATE	REVISIONS

PROPOSED NEW HOME FOR :

MR. & MRS. ILAN REICH

29 CLIVE HILL ROAD
SHORT HILLS, N.J. 07078

RIGHT SIDE ELEVATION AND DETAILS
-

JAMES S. KARAS, ARCHITECT

27 BRIAR HILLS CIRCLE
SPRINGFIELD, N.J. 07081
TEL. 973 - 467 - 9340
FAX 973 - 467 - 9353
JAMES S. KARAS N.J. C-09697

DATE	JOB NO
JULY 14, 2013	13-0606
SCALE: AS NOTED	DWN. BY: J.K.
DWG. NO: A-6	
CHECKED: J.K.	9 OF 12